DIGITAL VIDEO DOORPHONE SYSTEM

SCHEMATIC DIAGRAM

DIGITAL SYSTEM FOR CLOSED COMPLEX

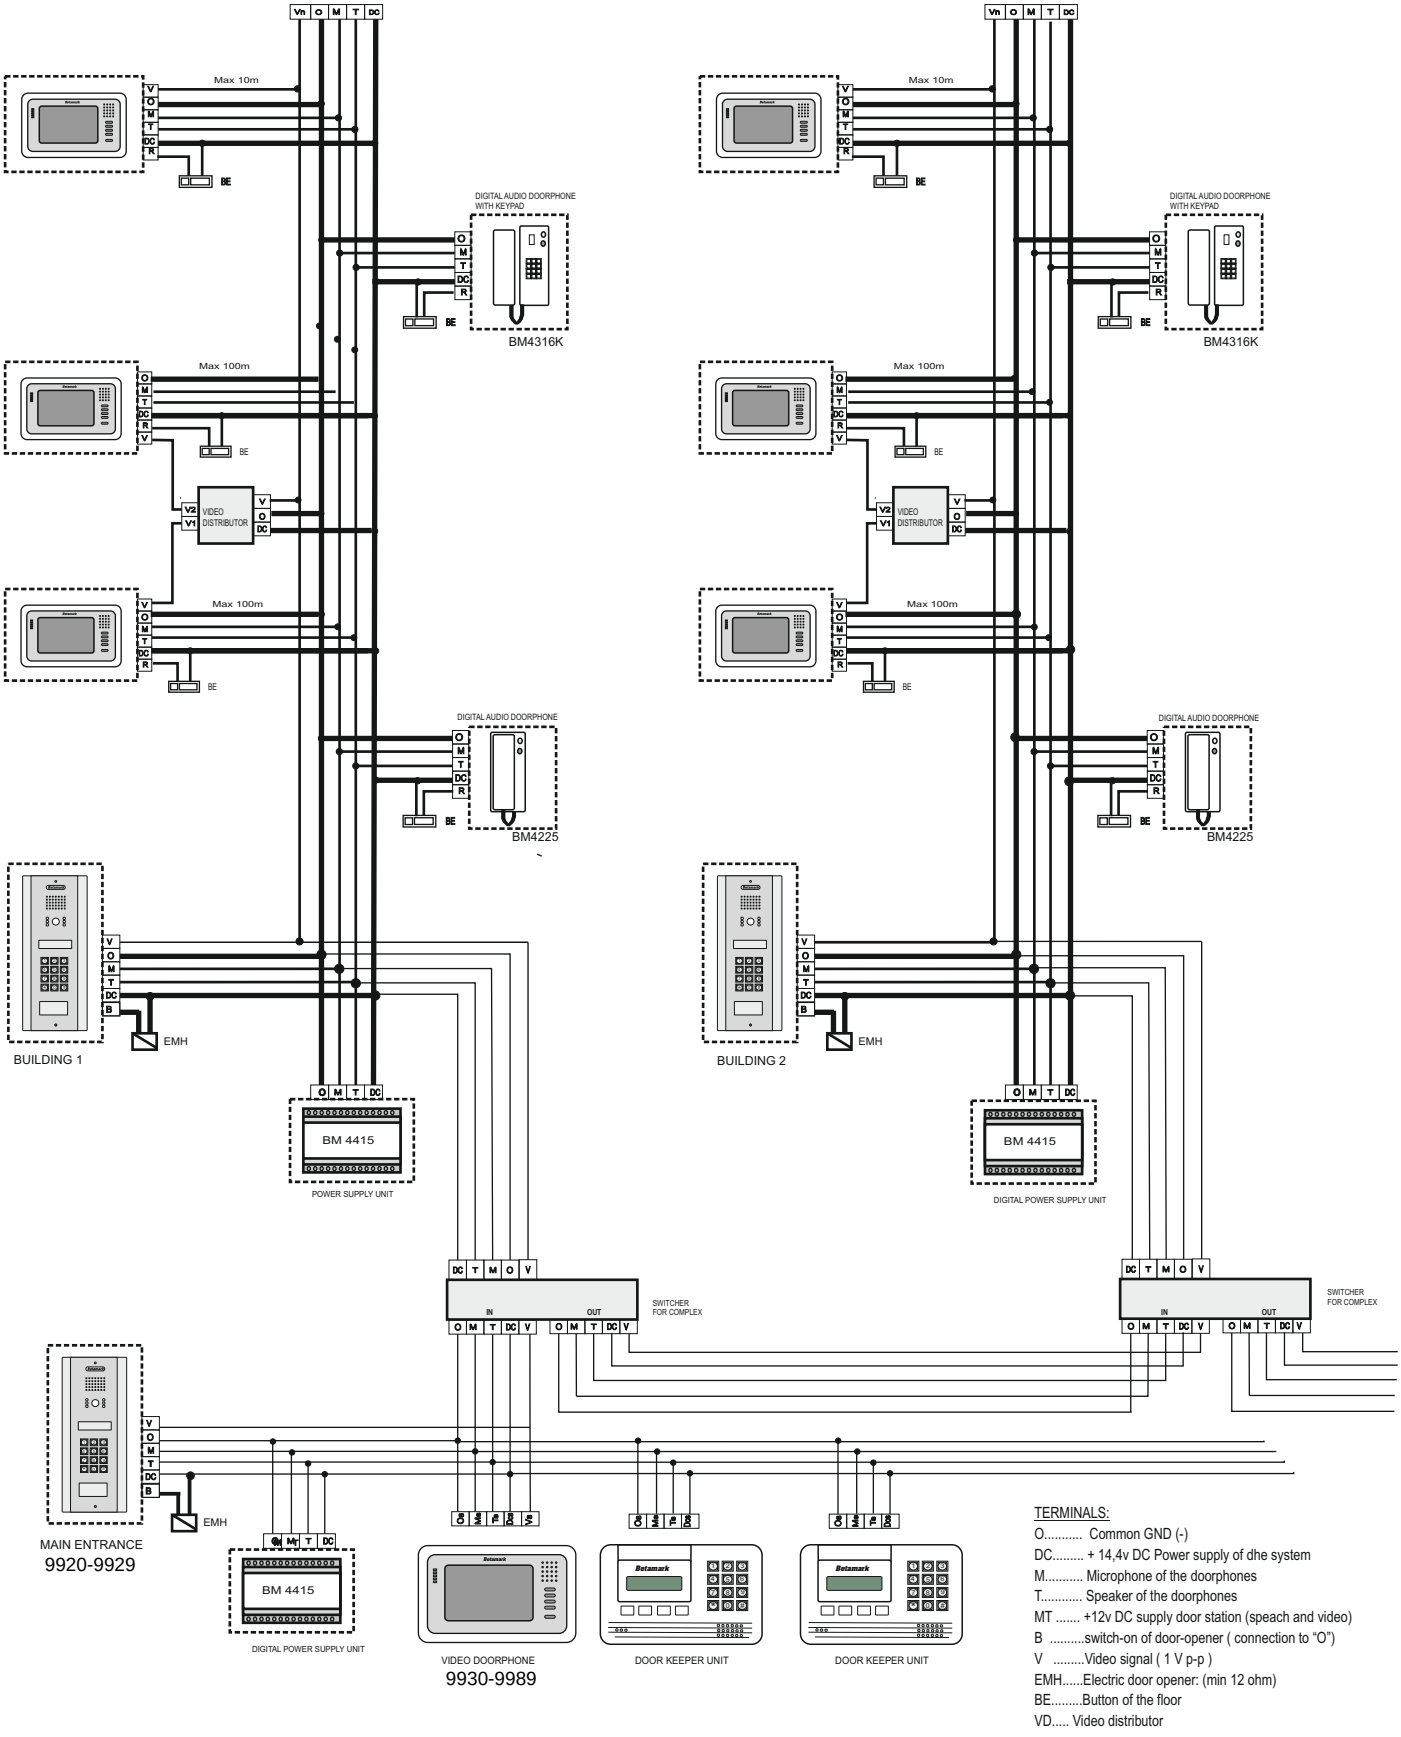

TERMINALS:

O..... Common GND (-)
DC..... + 14,4v DC Power supply of dhe system
M..... Microphone of the doorphones
T..... Speaker of the doorphones
MT ..... +12v DC supply door station (speach and video)
B .....switch-on of door-opener (connection to "O")
V .....Video signal (1 V p-p)
EMH.....Electric door opener: (min 12 ohm)
BE.....Button of the floor
VD..... Video distributor